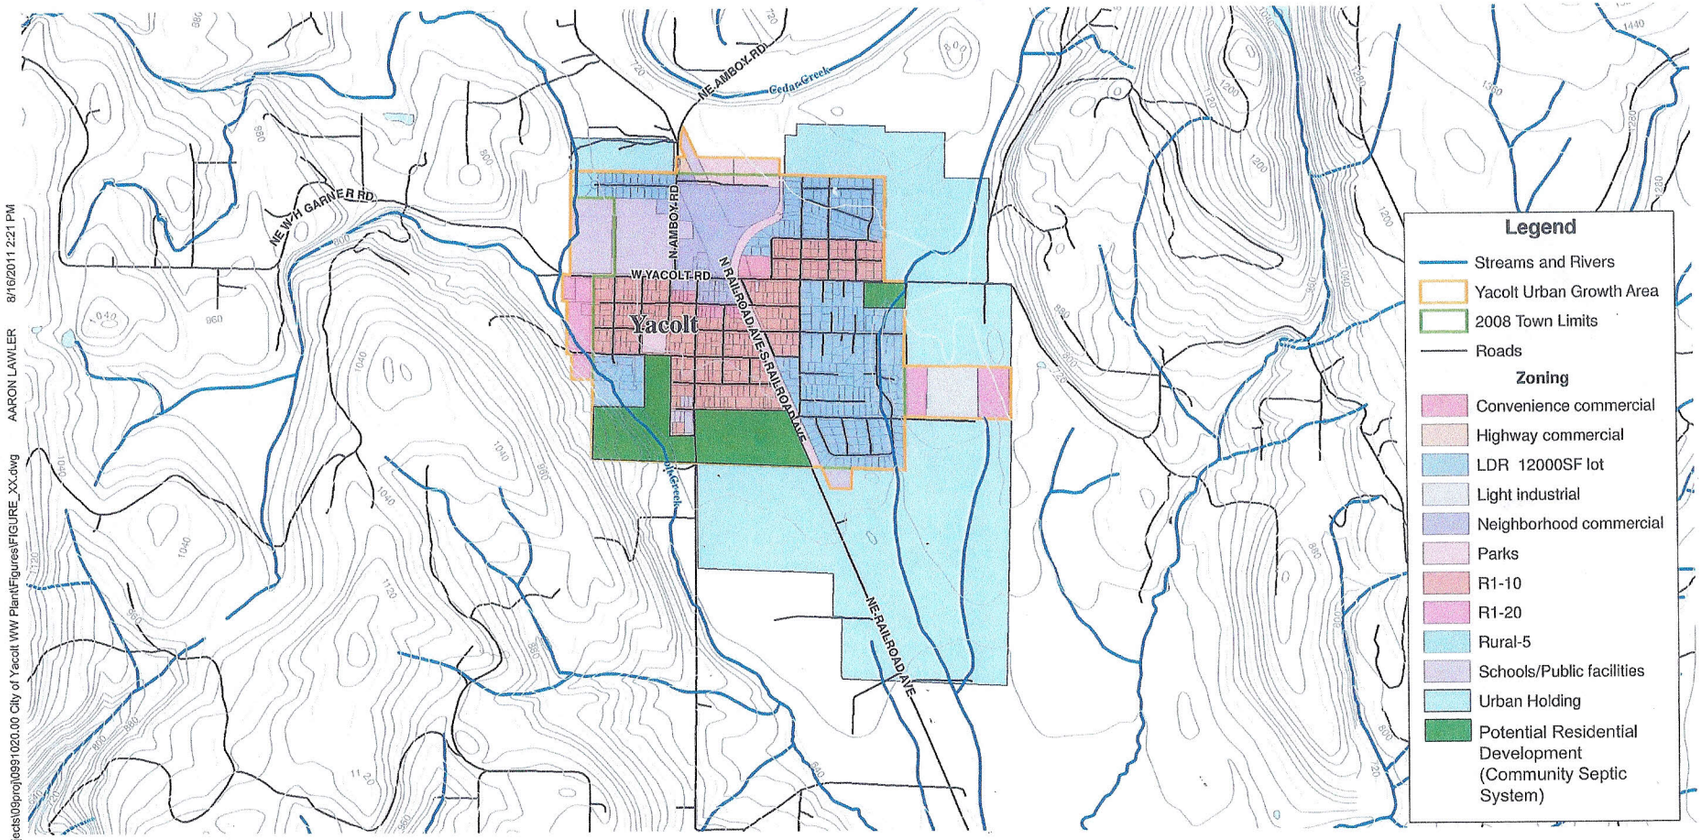

Q:\Projects\09proj\09910020.00 City of Yacolt WW Plan\Figures\FIGURE_XX.dwg AARON LAWLER 8/16/2011 2:21 PM

N

0 1000 2000

APPROXIMATE SCALE IN FEET

Kennedy/Jenks Consultants

YACOLT GENERAL SEWER PLAN
Yacolt General Sewer Plan
Yacolt, Washington

General Topography and Zoning

0991020*00