T.20N. R. 4E. W.M.

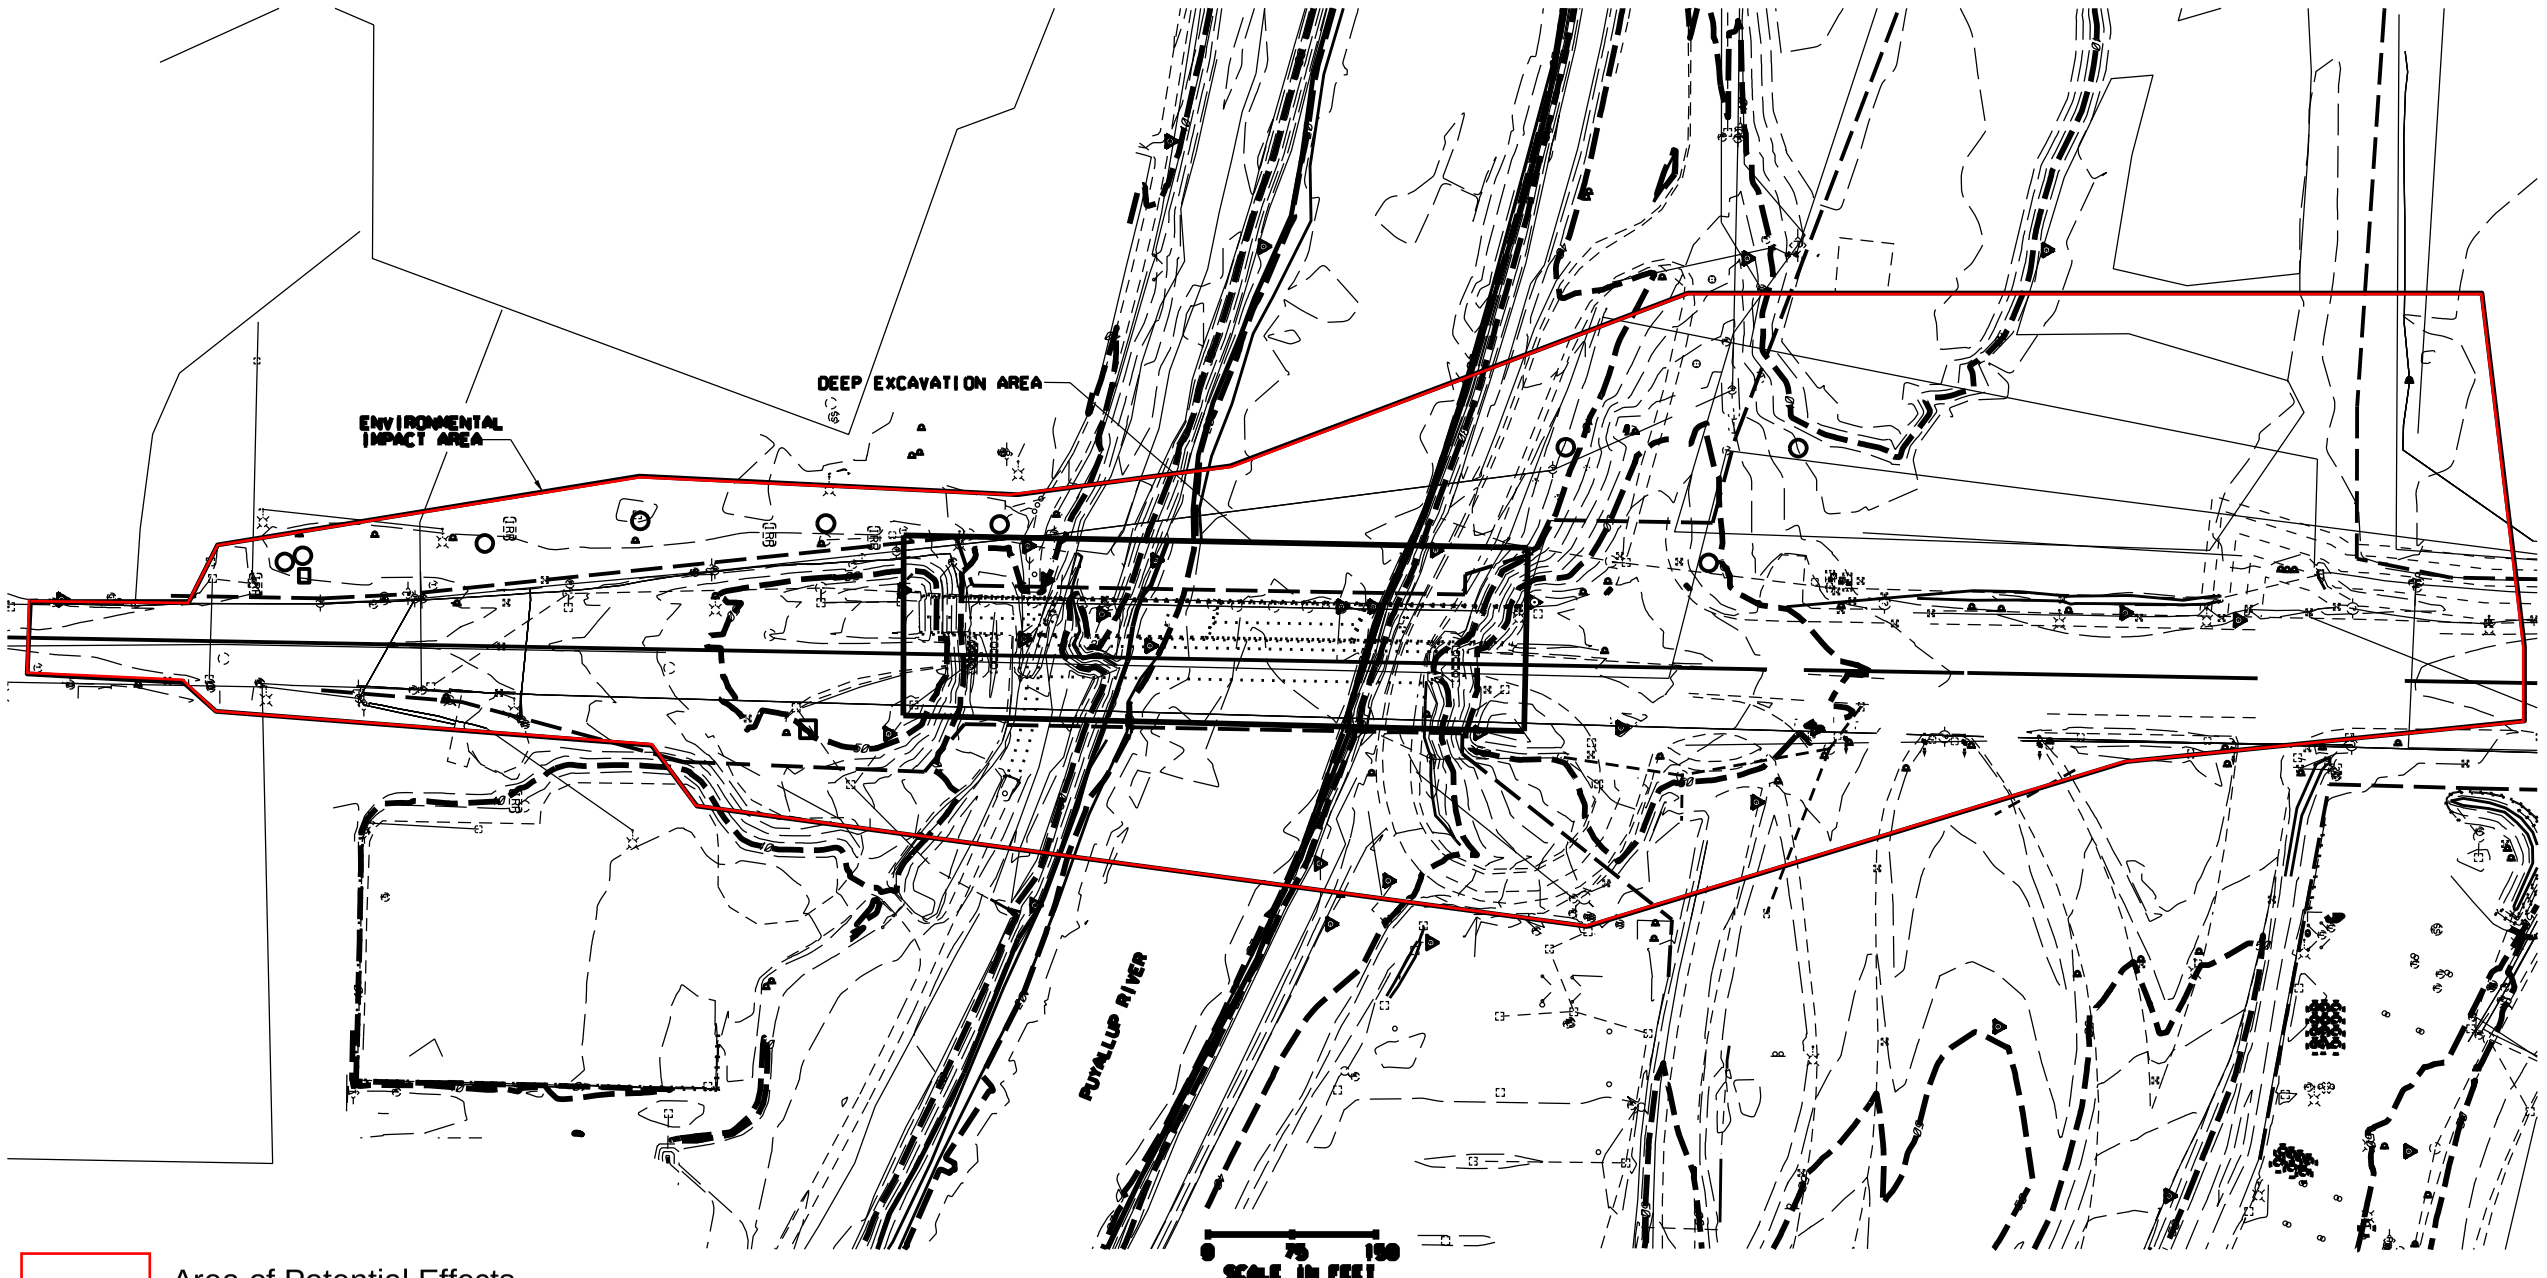

Area of Potential Effects

FILE NAME	$$$$$$$$DESIGNFILENAME$$$$$$								
TIME	$TIME$				REGION NO.	STATE	FED.AID PROJ.NO.		WASHINGTON STATE DEPARTMENT OF TRANSPORTATION
DATE	$$$$DATE$$$				10	WASH			SR 167
PLOTTED BY	$$USERNAME$$				JOB NUMBER				PUYALLUP RIVER BRIDGE
DESIGNED BY	C. LAPOINTE				CONTRACT NO.		LOCATION NO.		ENVIRONMENTAL IMPACT AREA
ENTERED BY	J. ALLEN								
CHECKED BY	R. BAUGH								
PROJ. ENGR.	B. CLARKE								
REGIONAL ADM.	K. DAYTON	REVISION	DATE	BY					

P.E. STAMP BOX — DATE

P.E. STAMP BOX — DATE

PLAN REF NO. EV3

SHEET OF SHEETS